PRL GLASS SYSTEMS INC.

ADDRESS: 13644 NELSON AVE. CITY OF INDUSTRY,CA.
TEL: (877) 775-25856
FAX No.: (626) 968-95256
WEBSITE: www.prl glass.com www.prlaluminum.com

ALUMINUM STOREFRONT

NONE THERMAL| NARROW STILE

250 SERIES
FRAME : 2" X 3-1/4"
GEAR HINGE

1" GLASS THICKNESS

ABBREVIATIONS

RO	ROUGH OPENING
NFD	NET FRAME DIMENSION
DLO	DAYLIGHT OPENING
DO	DOOR OPENING
NDD	NET DOOR DIMENSION
SC	SURFACE CLOSER
OHCC	OVERHEAD CONCEALED CLOSER

FINISHES

CLEAR ANODIZED
BRONZE ANODIZED
POLISHED STAINLESS STEEL
BRUSHED STAINLESS STEEL

GLASS TYPE

MONOLITHIC
LAMINATED
INSULATED GLASS UNIT

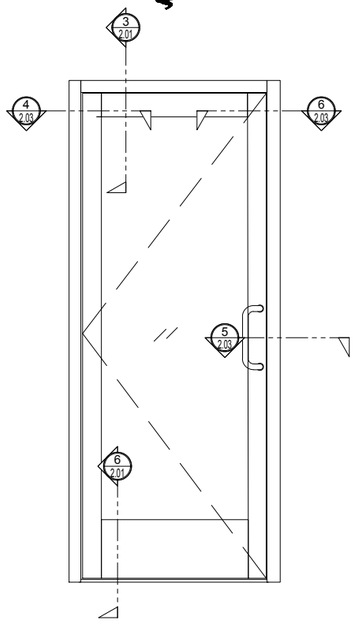

1 ELEVATION (SINGLE)
ARCH REF: SCALE: 1"=1'-0"

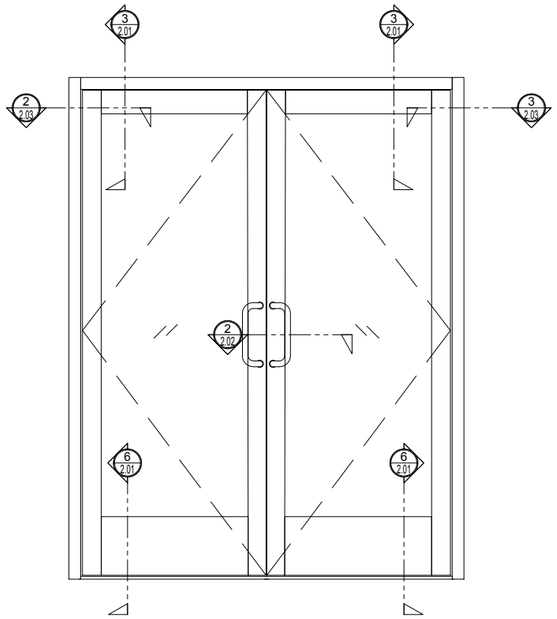

2 ELEVATION (PAIR)
ARCH REF: SCALE: 1"=1'-0"

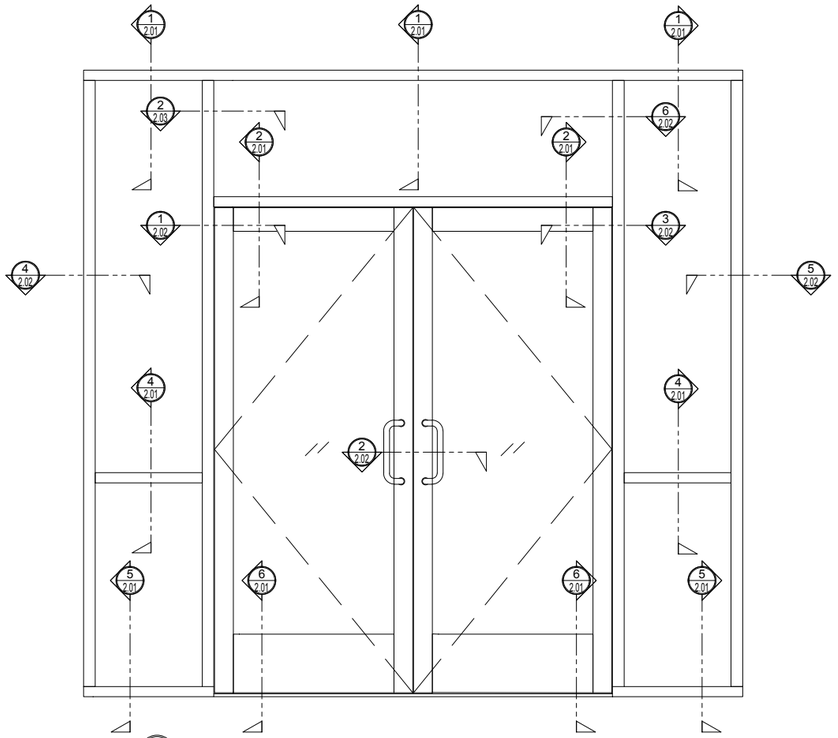

3 ELEVATION STOREFRONT (PAIR)
ARCH REF: SCALE: 1"=1'-0"

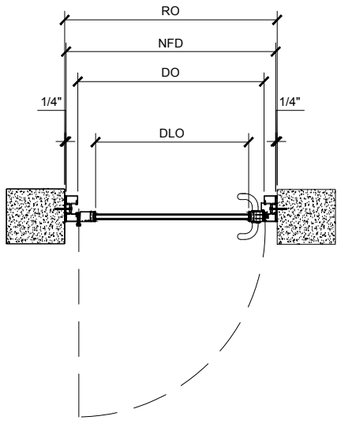

4 PLAN VIEW (SINGLE)
ARCH REF: SCALE: 1"=1'-0"

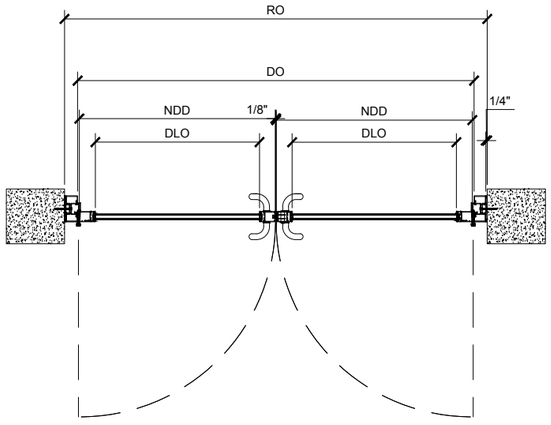

5 PLAN VIEW (PAIR)
ARCH REF: SCALE: 1"=1'-0"

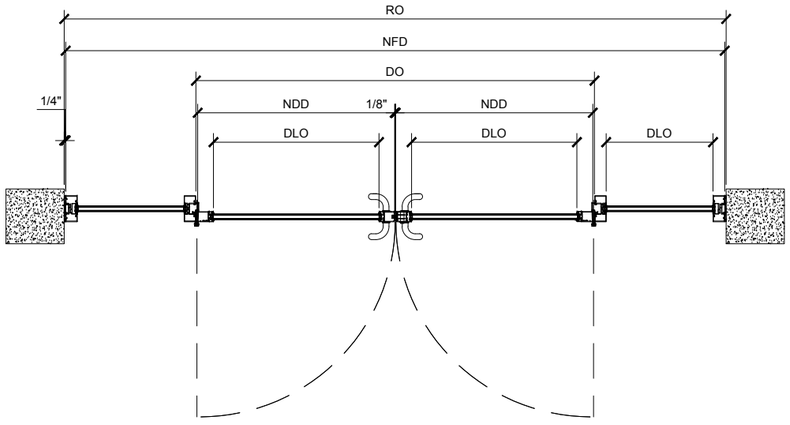

6 PLAN VIEW STOREFRONT (PAIR)
ARCH REF: SCALE: 1"=1'-0"

PRL SYSTEMS INC.

ADDRESS: 13644 NELSON AVE. CITY OF INDUSTRY,CA.
TEL: (877) 775-25856
FAX No.: (626) 968-95256
WEBSITE: www.prl glass.com www.prlaluminum.com

ALUMINUM STOREFRONT
NONE THERMAL SERIES
NARROW STYLE

Drawn By: BMX
Date: 22/01/2025
Scale: AS NOTED

Sheet No.
1.01

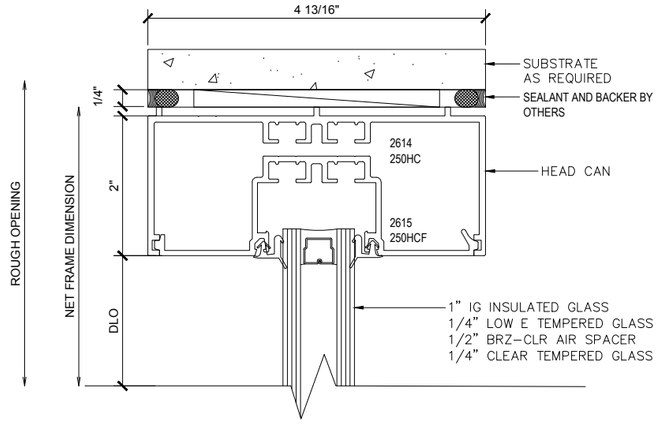

1 HEAD CAN (@DOOR & SIDELITE)

STOREFRONT ALUMINUM DOOR SCALE: 1'-0" =1'-0"

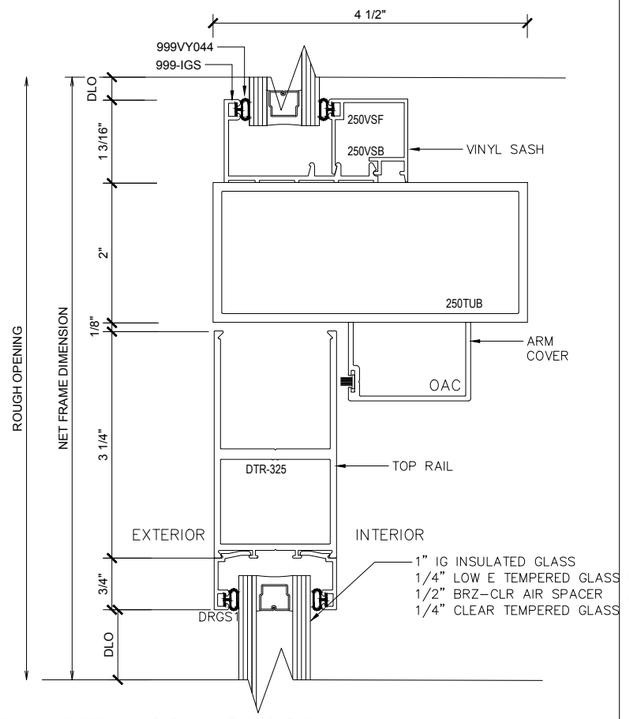

2 TOP RAIL & TRANSOM (@DOOR)

ALUMINUM DOOR SCALE: 1'-0" =1'-0"

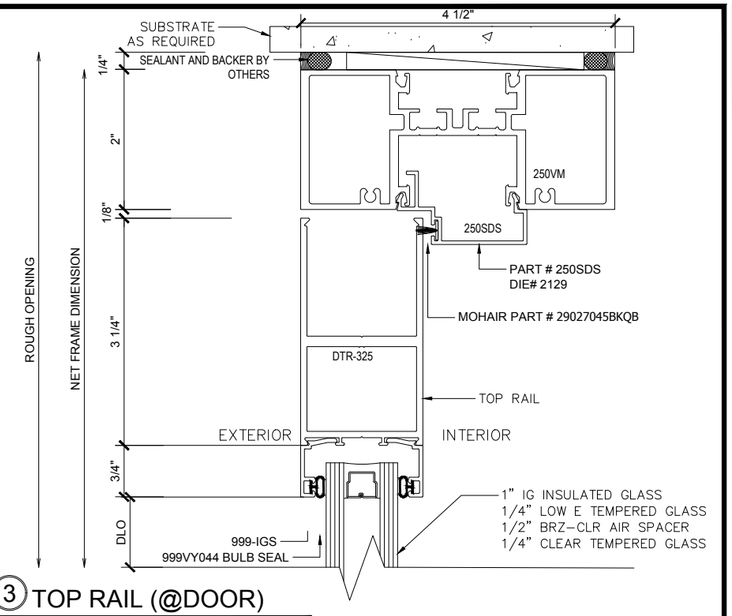

3 TOP RAIL (@DOOR)

ALUMINUM DOOR SCALE: 1'-0" =1'-0"

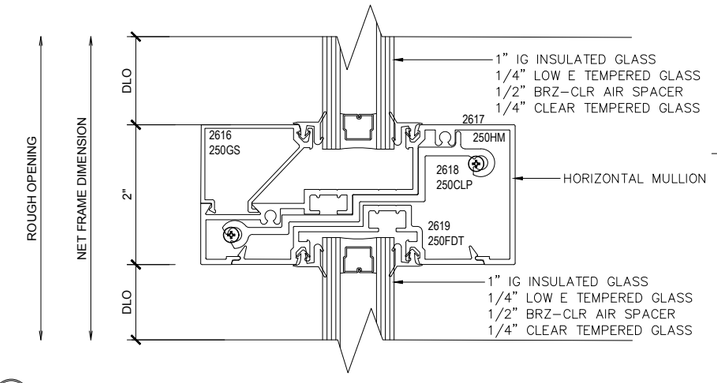

4 VERTICAL MULLION (@SIDELITE)

STOREFRONT SIDELITE SCALE: 1'-0" =1'-0"

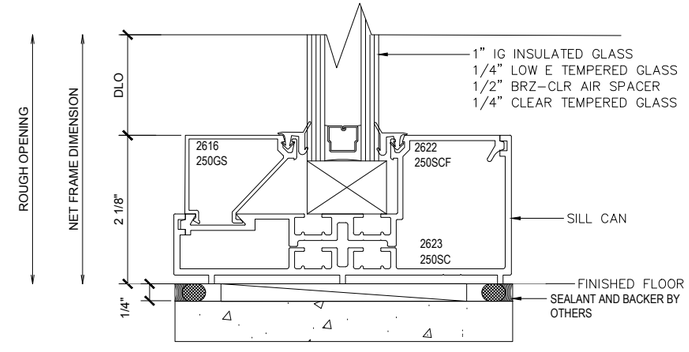

5 SILL CAN (@SIDELITE)

STOREFRONT SIDELITE SCALE: 1'-0" =1'-0"

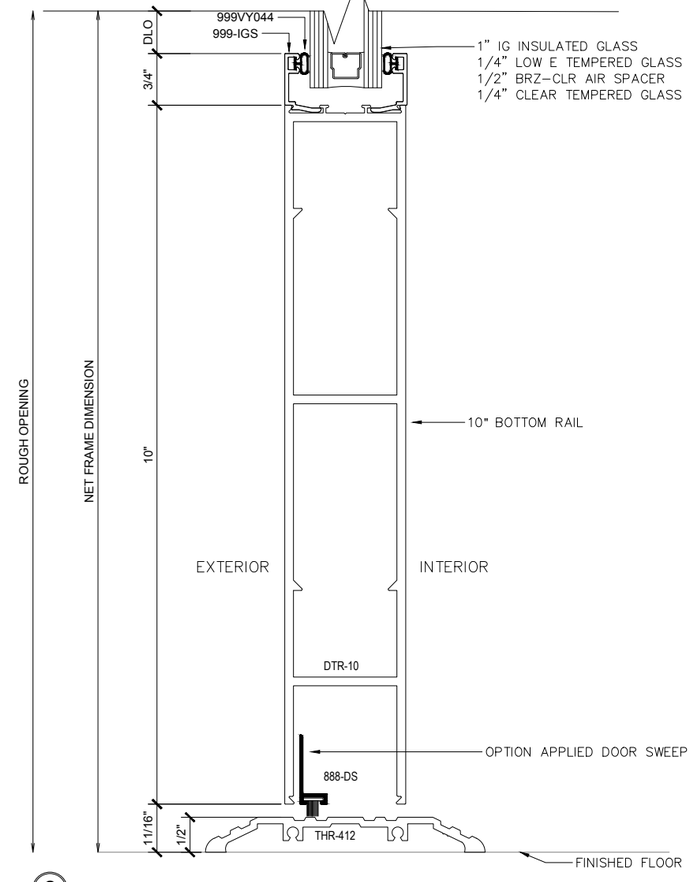

6 BOTTOM RAIL (@DOOR)

ALUMINUM DOOR SCALE: 1'-0" =1'-0"

PRL SYSTEMS INC.
ADDRESS: 13644 NELSON AVE. CITY OF INDUSTRY,CA.
TEL: (877) 775-25856
FAX No.: (626) 968-95256
WEBSITE: www.prl glass.com www.prlaluminum.com

ALUMINUM STOREFRONT
NONE THERMAL SERIES
NARROW STYLE

Drawn By: BMX
Date: 22/01/2025
Scale: AS NOTED

Sheet No.
2.01

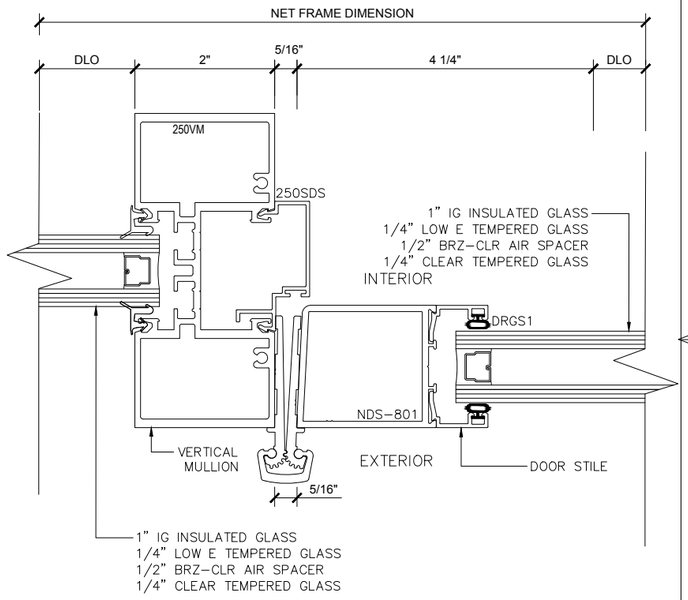

1 SIDELITE & JAMB (@STOREFRONT PAIR DOORS)

HINGE: GEAR HINGE SCALE: 1'-0"=1'-0"

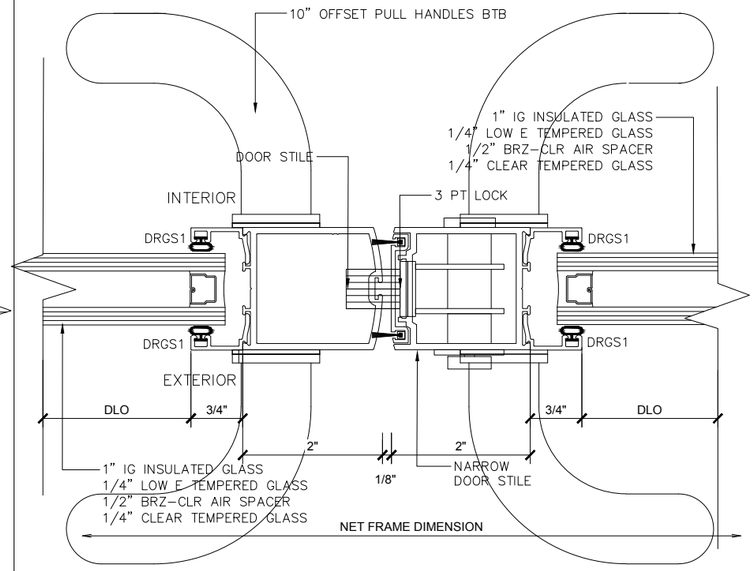

2 DOOR STILES (@DOOR)

ARCH REF: SCALE: 1'-0"=1'-0"

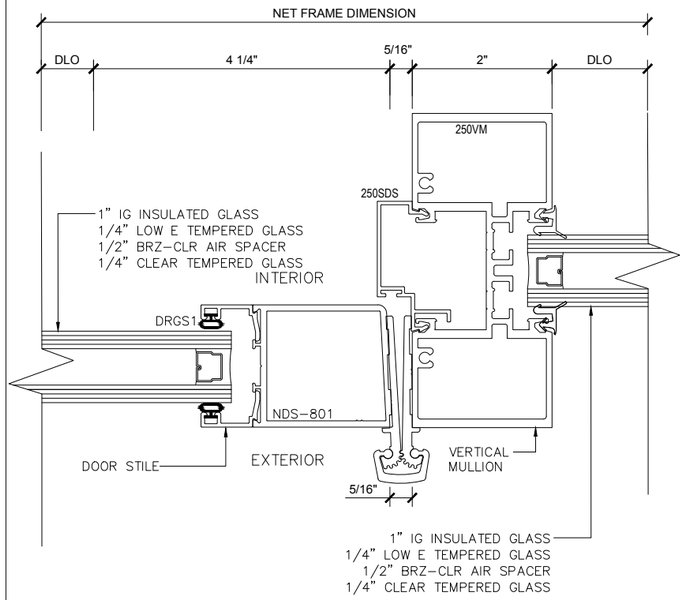

3 JAMB & SIDELITE (@STOREFRONT PAIR DOORS)

HINGE: GEAR HINGE SCALE: 1'-0"=1'-0"

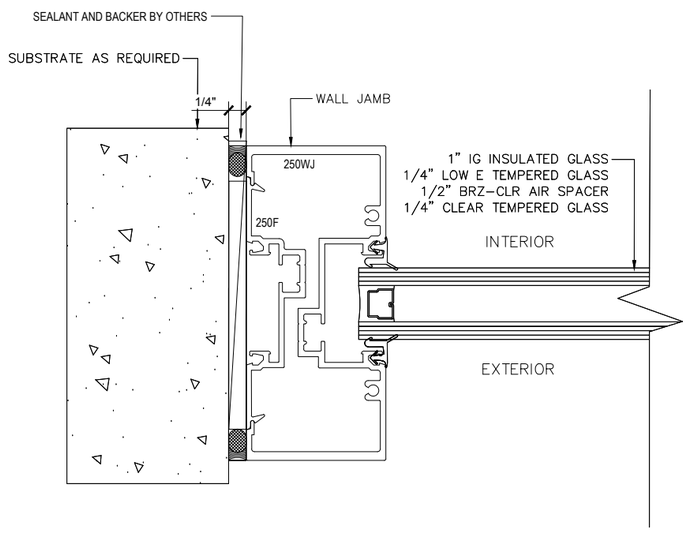

4 JAMB (@SIDELITE)

ARCH REF: SCALE: 1'-0"=1'-0"

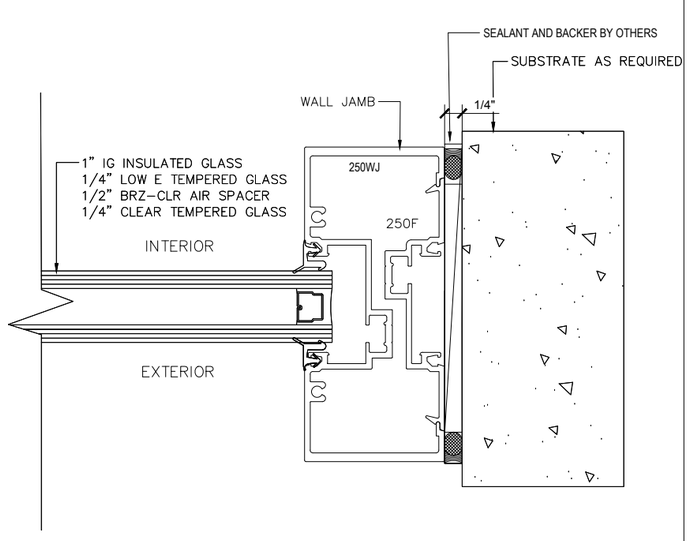

5 JAMB (@SIDELITE)

ARCH REF: SCALE: 1'-0"=1'-0"

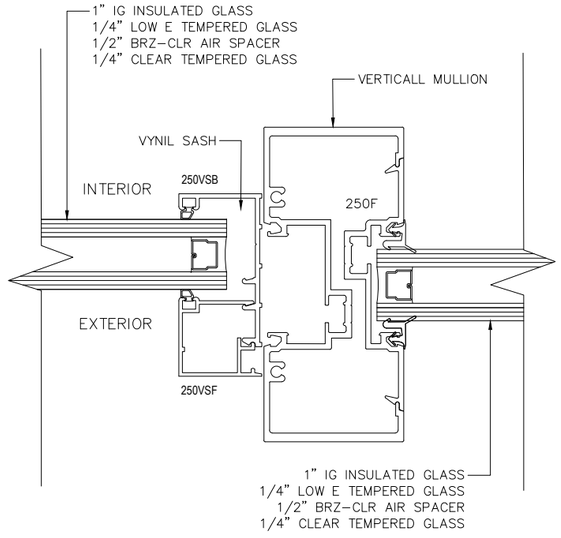

6 TRANSOM & SIDELITE (@VYNIL SASH)

ARCH REF: SCALE: 1'-0"=1'-0"

PRL SYSTEMS INC.
ADDRESS: 13644 NELSON AVE. CITY OF INDUSTRY,CA.
TEL: (877) 775-25856
FAX No.: (626) 968-95256
WEBSITE: www.prl glass.com www.prlaluminum.com

ALUMINUM STOREFRONT

NONE THERMAL SERIES
NARROW STYLE

Drawn By: BMX
Date: 22/01/2025
Scale: AS NOTED

Sheet No.
2.02

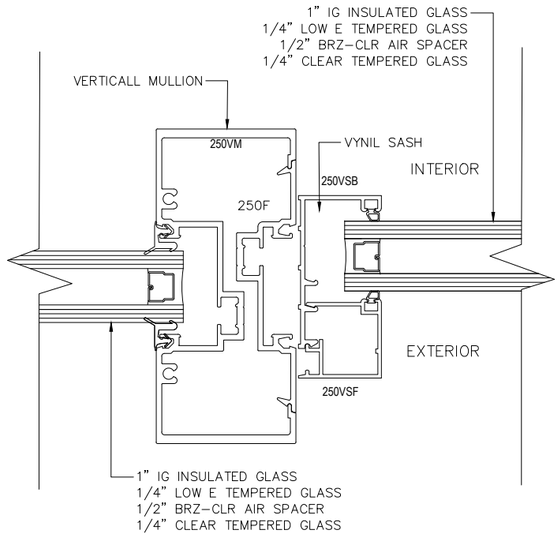

6 SIDELITE & TRANSOM (@VYNIL SASH)

ARCH REF: SCALE: 1'-0"=1'-0"

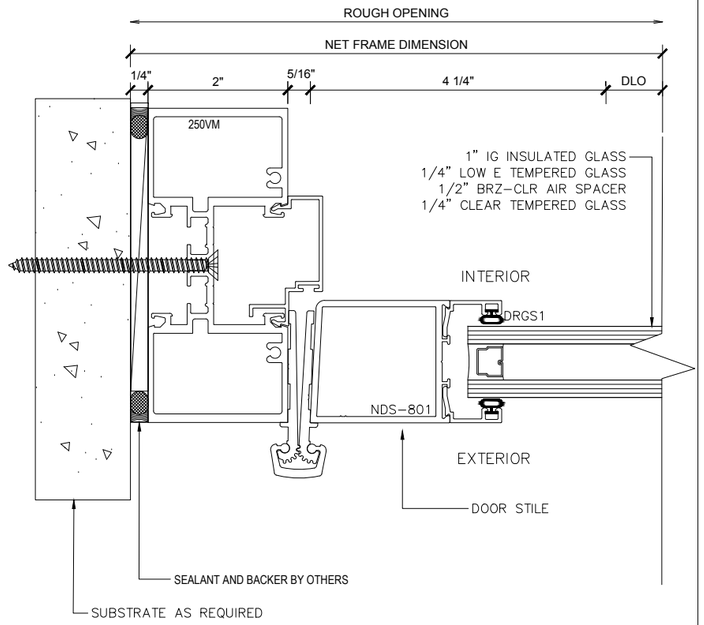

7 JAMB (@PAIR DOORS)

HINGE: GEAR HINGE SCALE: 1'-0"=1'-0"

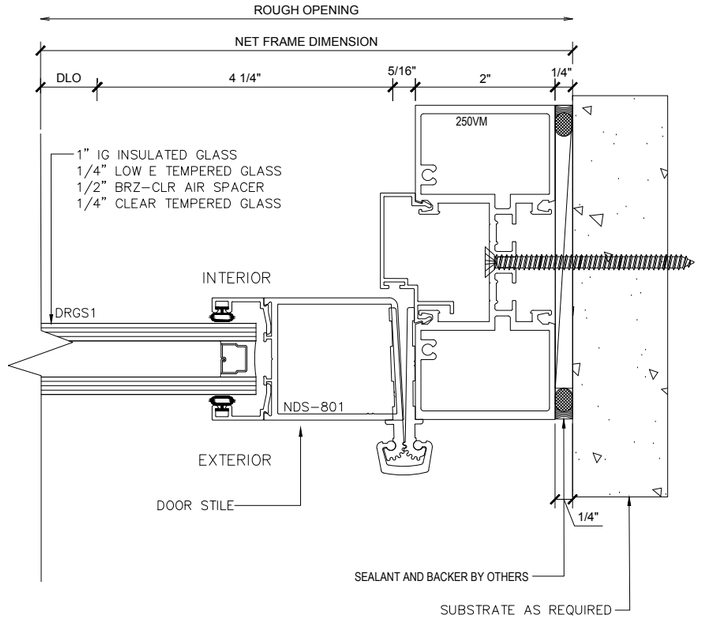

8 JAMB (@ PAIR DOORS)

HINGE: GEAR HINGE SCALE: 1'-0"=1'-0"

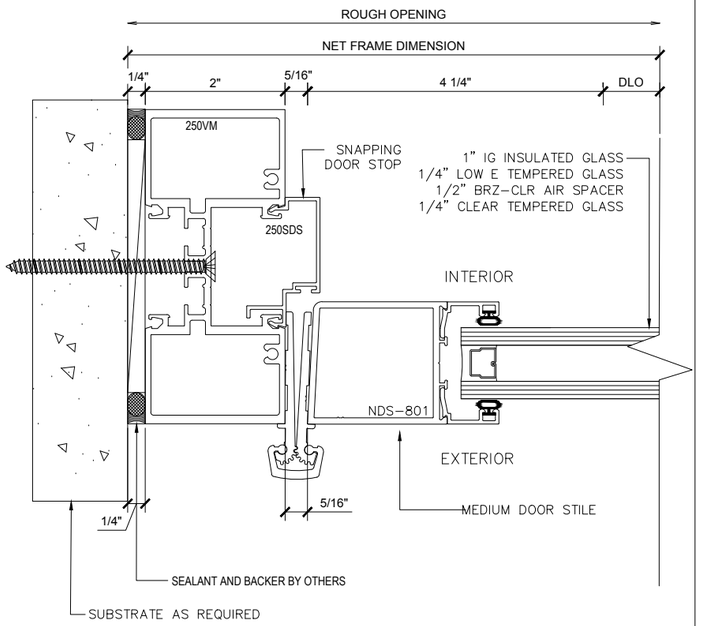

9 JAMB (@SINGLE DOOR)

HINGE: GEAR HINGE SCALE: 1'-0"=1'-0"

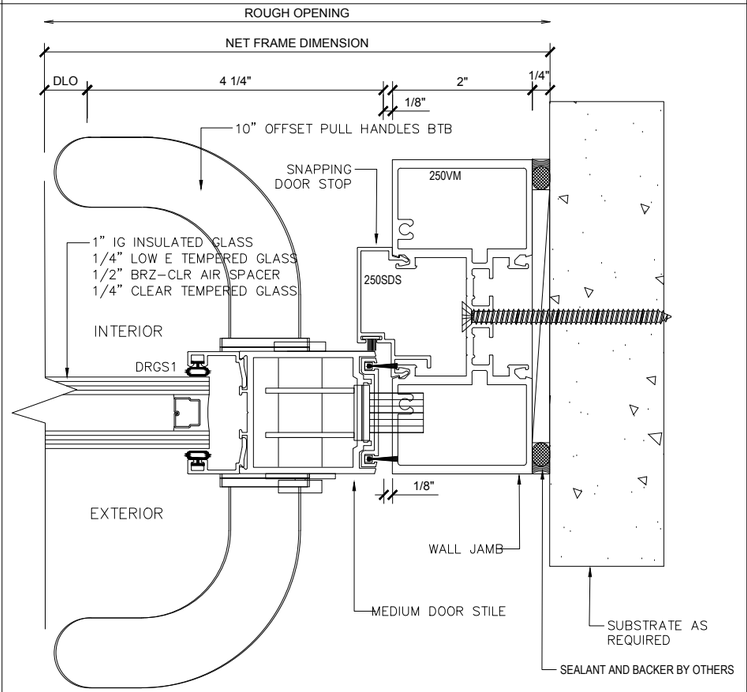

10 HORIZONTAL (@DOOR)

HINGE: GEAR HINGE SCALE: 1'-0"=1'-0"

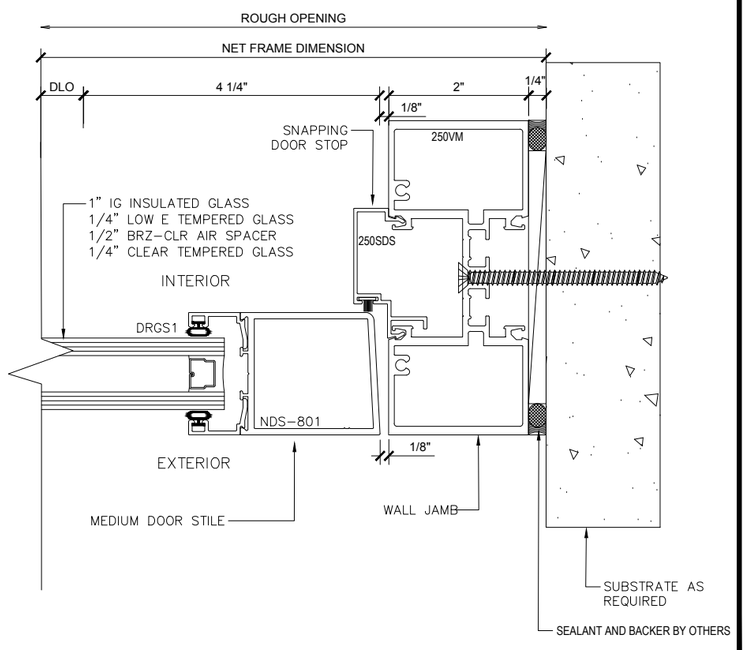

11 JAMB (@ SINGLE DOOR)

HINGE: GEAR HINGE SCALE: 1'-0"=1'-0"

PRL SYSTEMS INC.
ADDRESS: 13644 NELSON AVE. CITY OF INDUSTRY,CA.
TEL: (877) 775-25856
FAX No.: (626) 968-95256
WEBSITE: www.prl glass.com www.prlaluminum.com

ALUMINUM STOREFRONT
NONE THERMAL SERIES
NARROW STYLE

Drawn By: BMX
Date: 22/01/2025
Scale: AS NOTED

Sheet No.
2.03